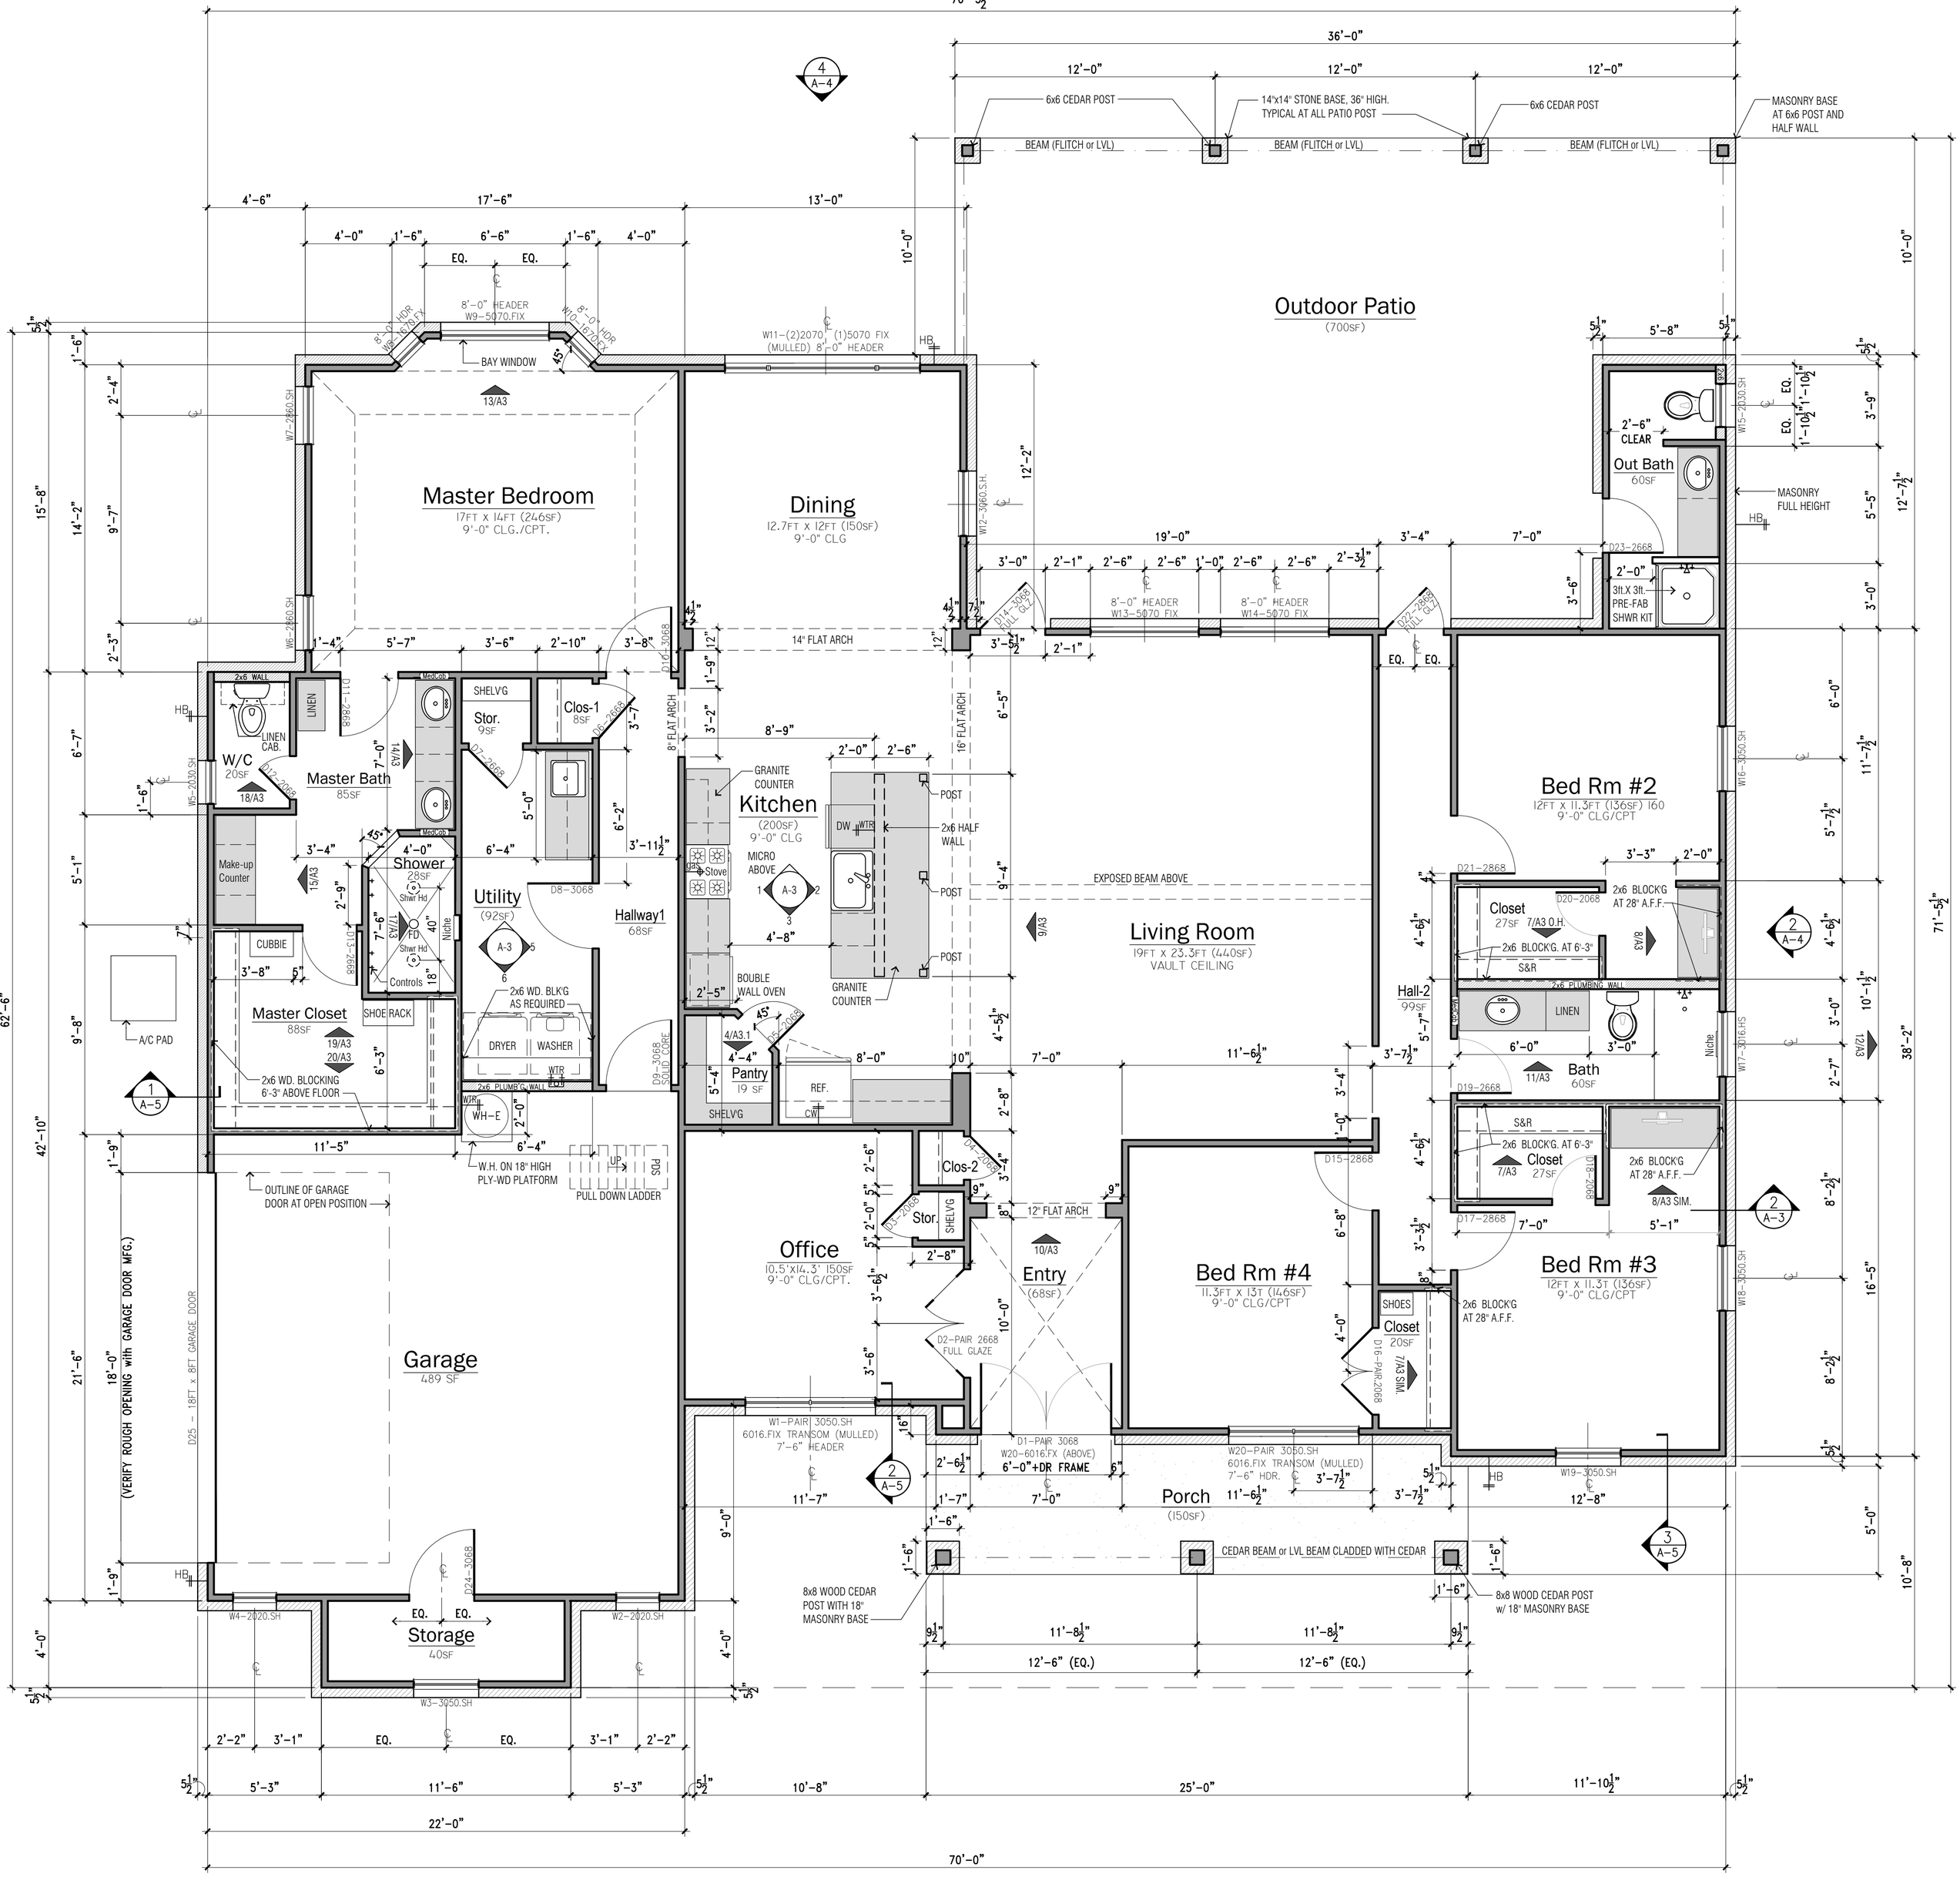

1 FLOOR PLAN

SCALE: 1/4"=1'-0"

2,720 SF Living Area
4,235 SF Total Footprint

LIVING	2,720 SF

Front Porch	150 sf
Rear Patio	700 sf
Brick Lug	135 sf
Garage w/ Storage	530 sf
	1515 sf